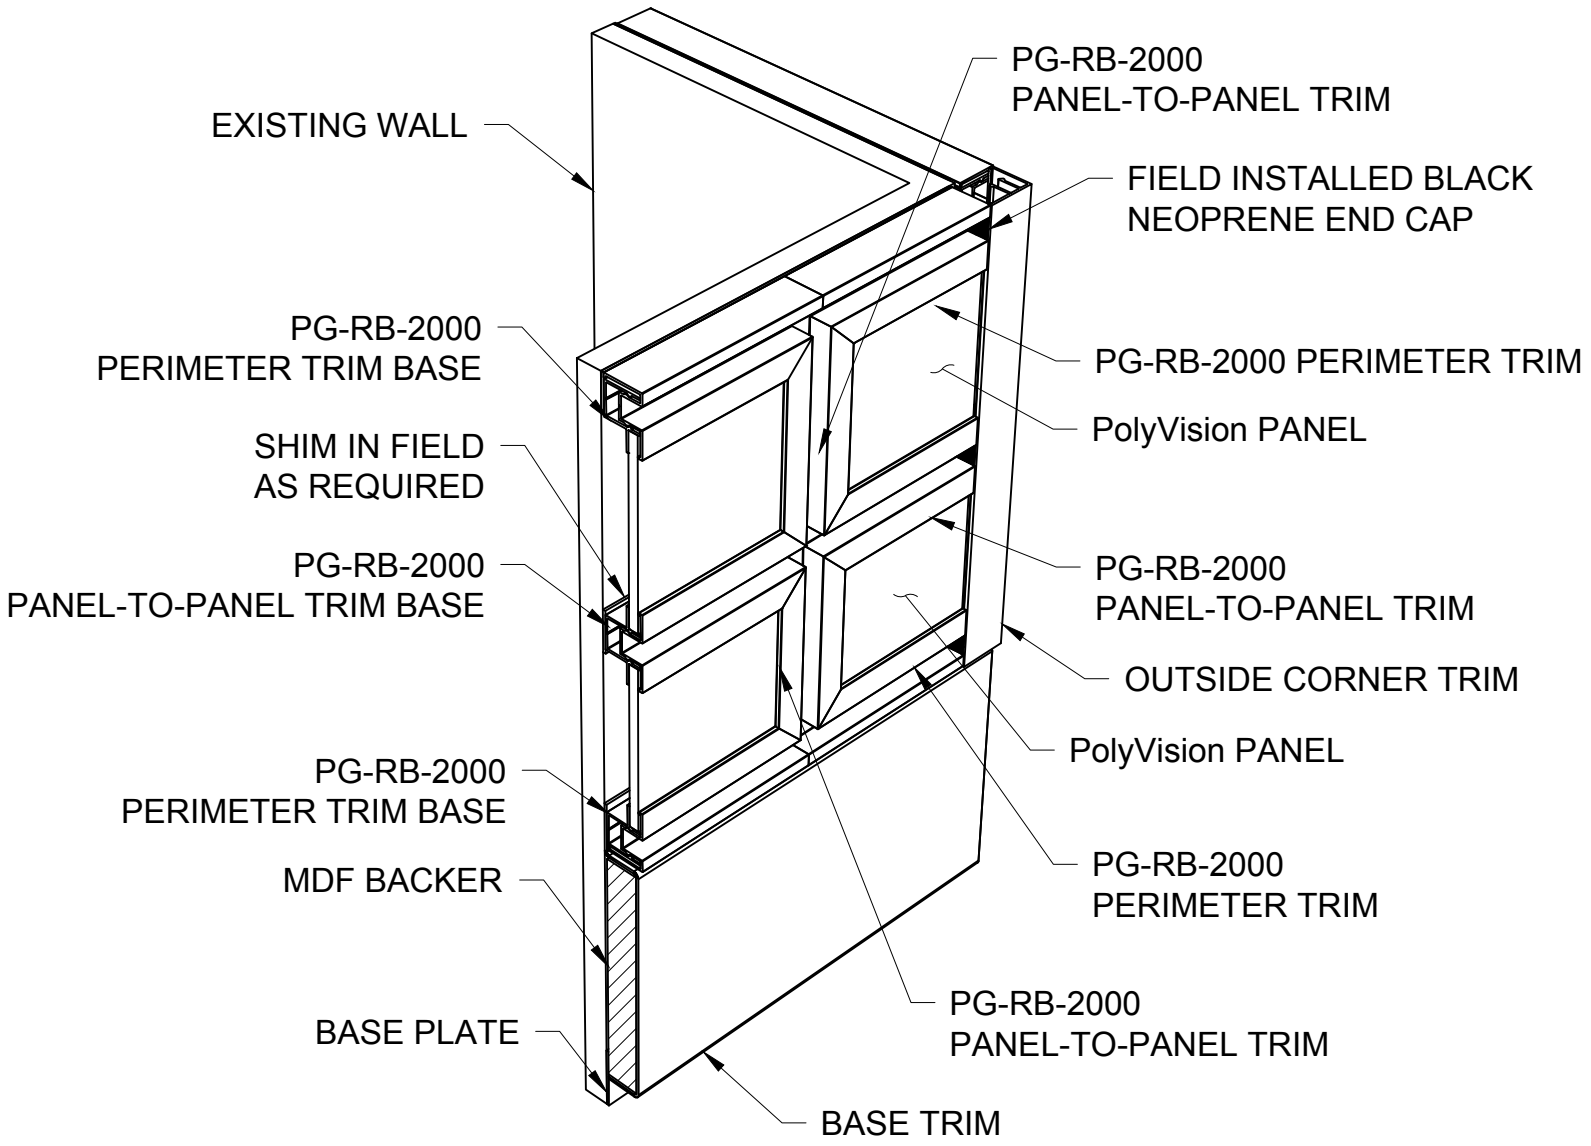

GORDON®
ARCHITECTURAL+ENGINEERED SOLUTIONS
5023 Hazel Jones Rd.
Bossier City, LA 71111
800.747.8954
GORDON-INC.COM
sales@gordon-inc.com

PRODUCT DIVISION:
ORNAMENTAL

PRODUCT DESCRIPTION:
PG-RB-2000 WALL SYSTEM WITH REVEAL BATTEN

SHEET TITLE:
4-WAY REVEAL - ISOMETRIC ASSEMBLY

SCALE:
NTS